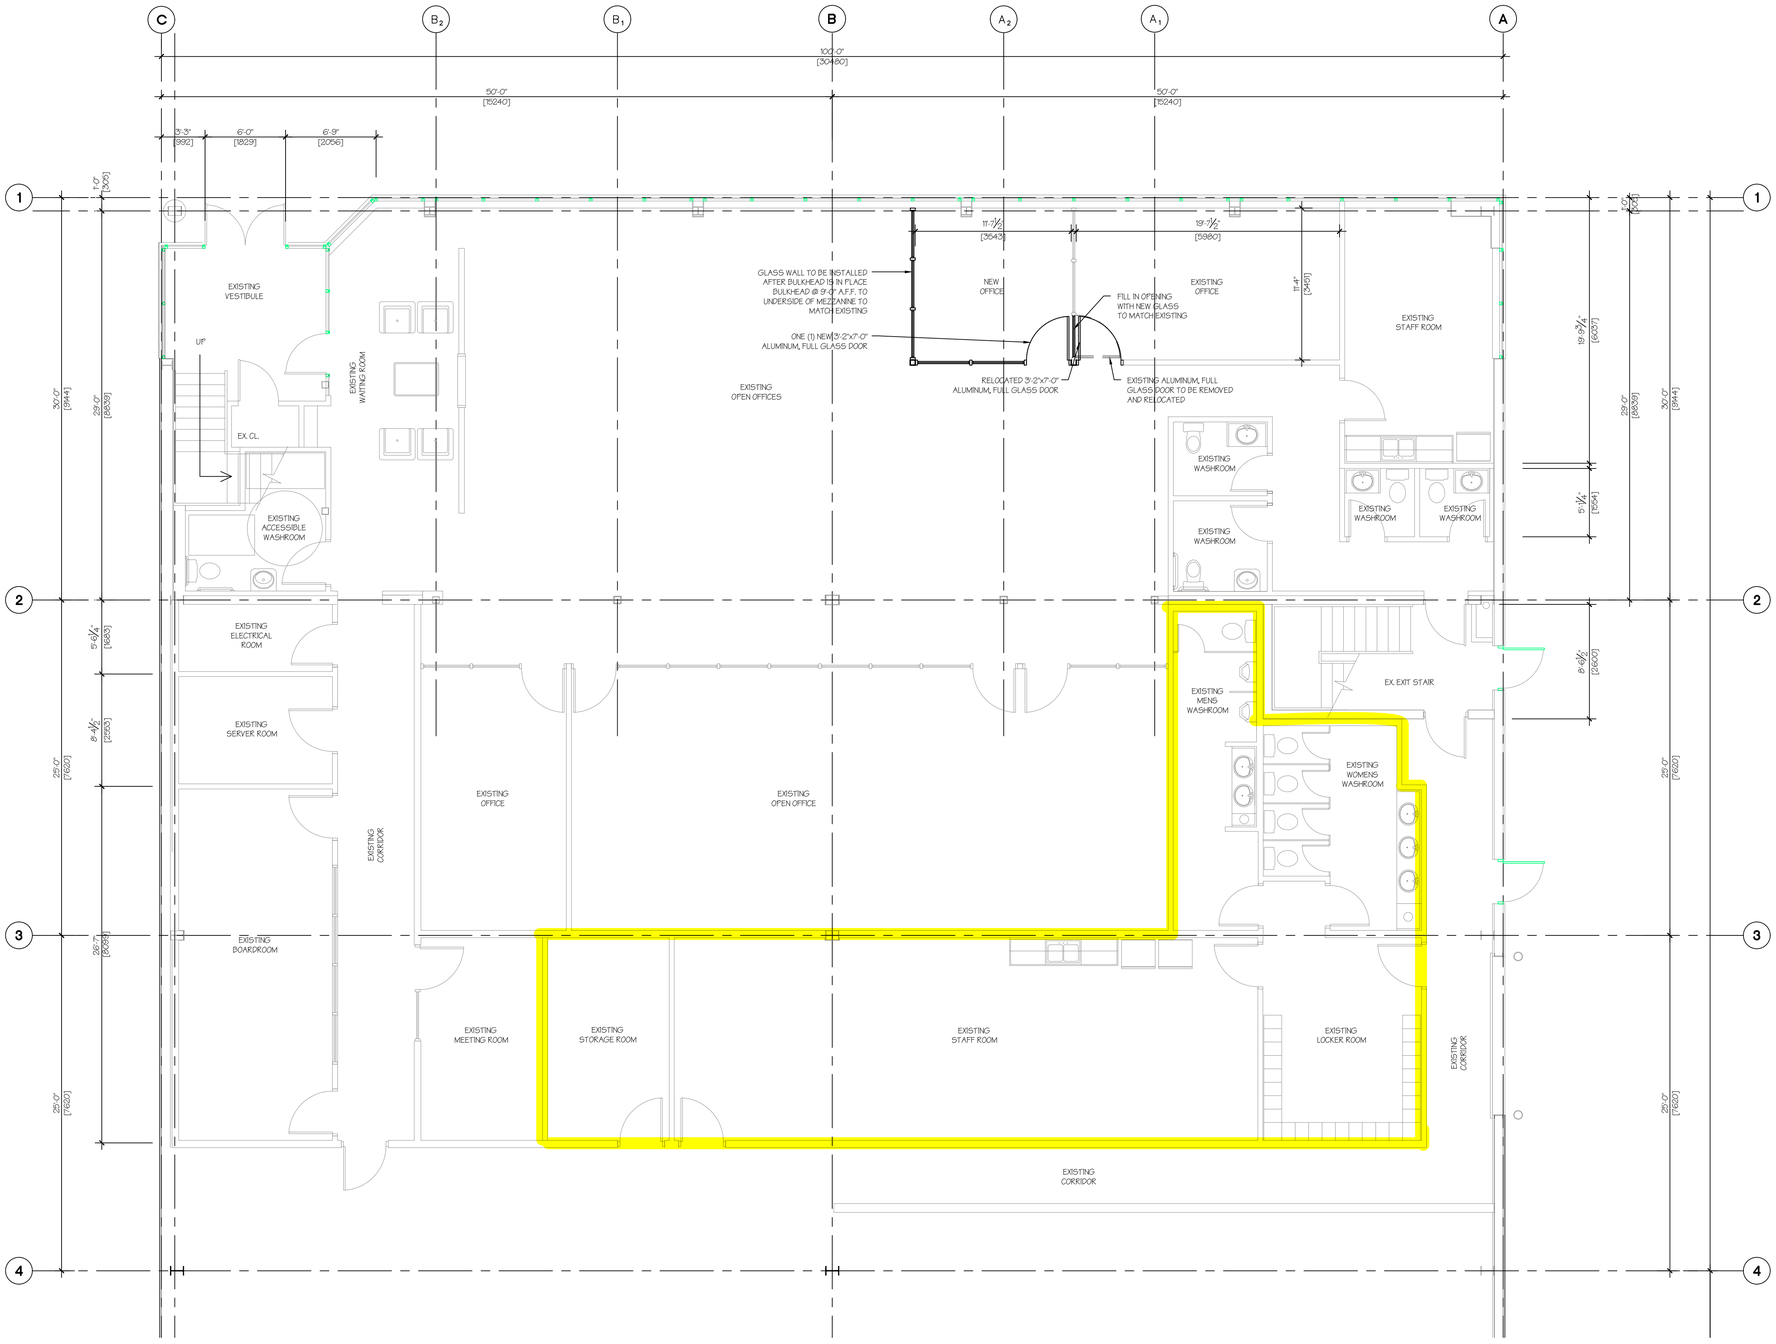

1
SK1
ADDITIONAL OFFICES - MAIN FLOOR
SCALE: 3/16" = 1'-0"

ROOF HATCH C/W LADDER TO LANDING
PRECAST TOP OVER AT 9'-10 1/4"
DENOTES EXTENT OF WALLS TO ONLY 12'-0" A.F.F
EXTENT OF FULL HEIGHT PARTITION, ALL OTHERS TO 10'-0" A.F.F.
EXTENT OF FULL HEIGHT PARTITION, ALL OTHERS TO 10'-0" A.F.F.
OFFICE 202
CORRIDOR 201
STAIR 200
OFFICE 203
OFFICE 204
OFFICE 205
OFFICE 206
CORR 208
OFFICE 207
COMMON AREA 209
OFFICE 210
WR 211
WR 212
CORR 213
BOARDROOM 215
OFFICE 216
STAIR 217
W5
180'-0"
12'-0" 3 EQ. UNITS
12'-0" 3 EQ. WINDOW UNITS
10'-11 3/8"
14'-2 1/8"
29'-0"
30'-0"
25'-0"
24'-11 3/4"
24'-0"
1'-0"
50'-0"
100'-0"
20'-0"
15'-0"
25'-0"